




GP-1 Ground Plan
Scale: 1/2" = 1'-0"

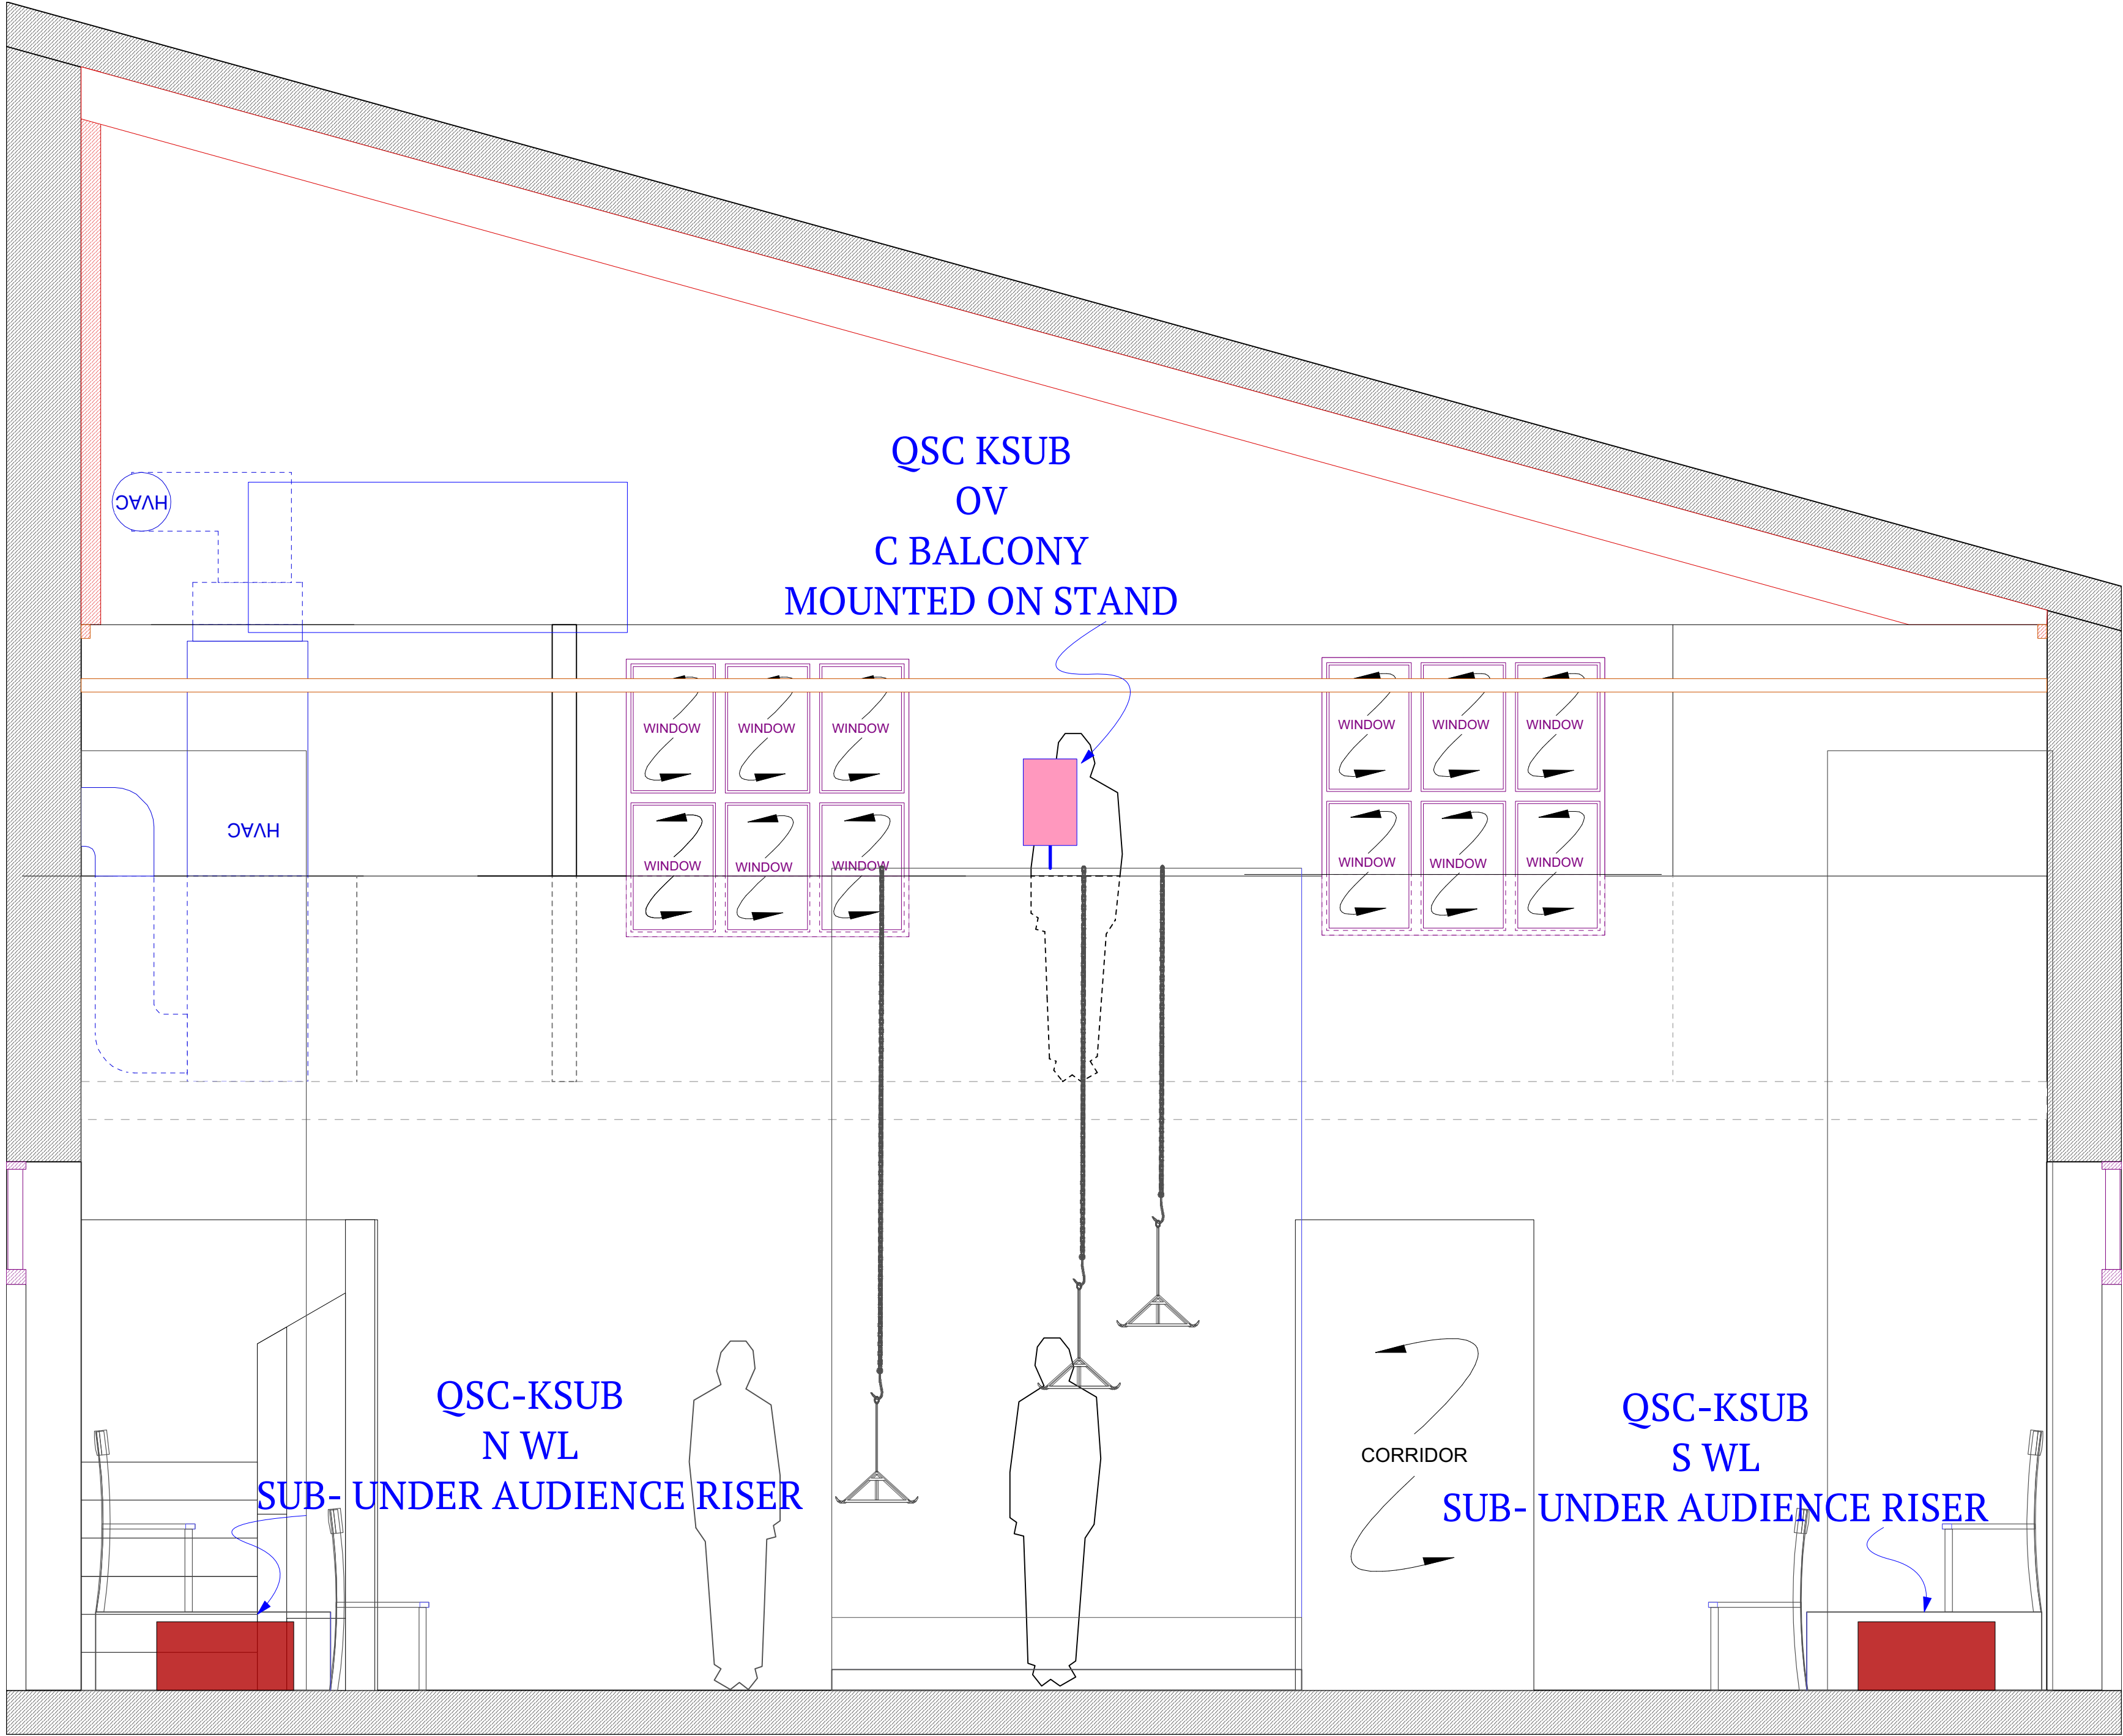


EW_S EAST WALL- SOUND SECTION
Scale: 1/2" = 1'-0"

EAST WALL SECTION		Drawn By: MBK
DATE: 6.15.19	SCALE: 1/2"=1'-0" OR NOTED	This drawing represents visual design concepts and suggested construction only. The designer is unqualified to determine the structural appropriateness of design and construction. All materials and construction must comply with the applicable Federal and Local Fire Safety, Energy, and Environmental Code.
REV A:		
REV B:		
REV C:		

By: ALICE BIRCH
Director: SOPHIA WATT
Scenic Designer: MATTHEW B. KORNEGAY
Lighting Designer: CAITLIN BROWN
Sound Designer: TOMMY TRULSEN
Costume Designer: VICKY BUTLER



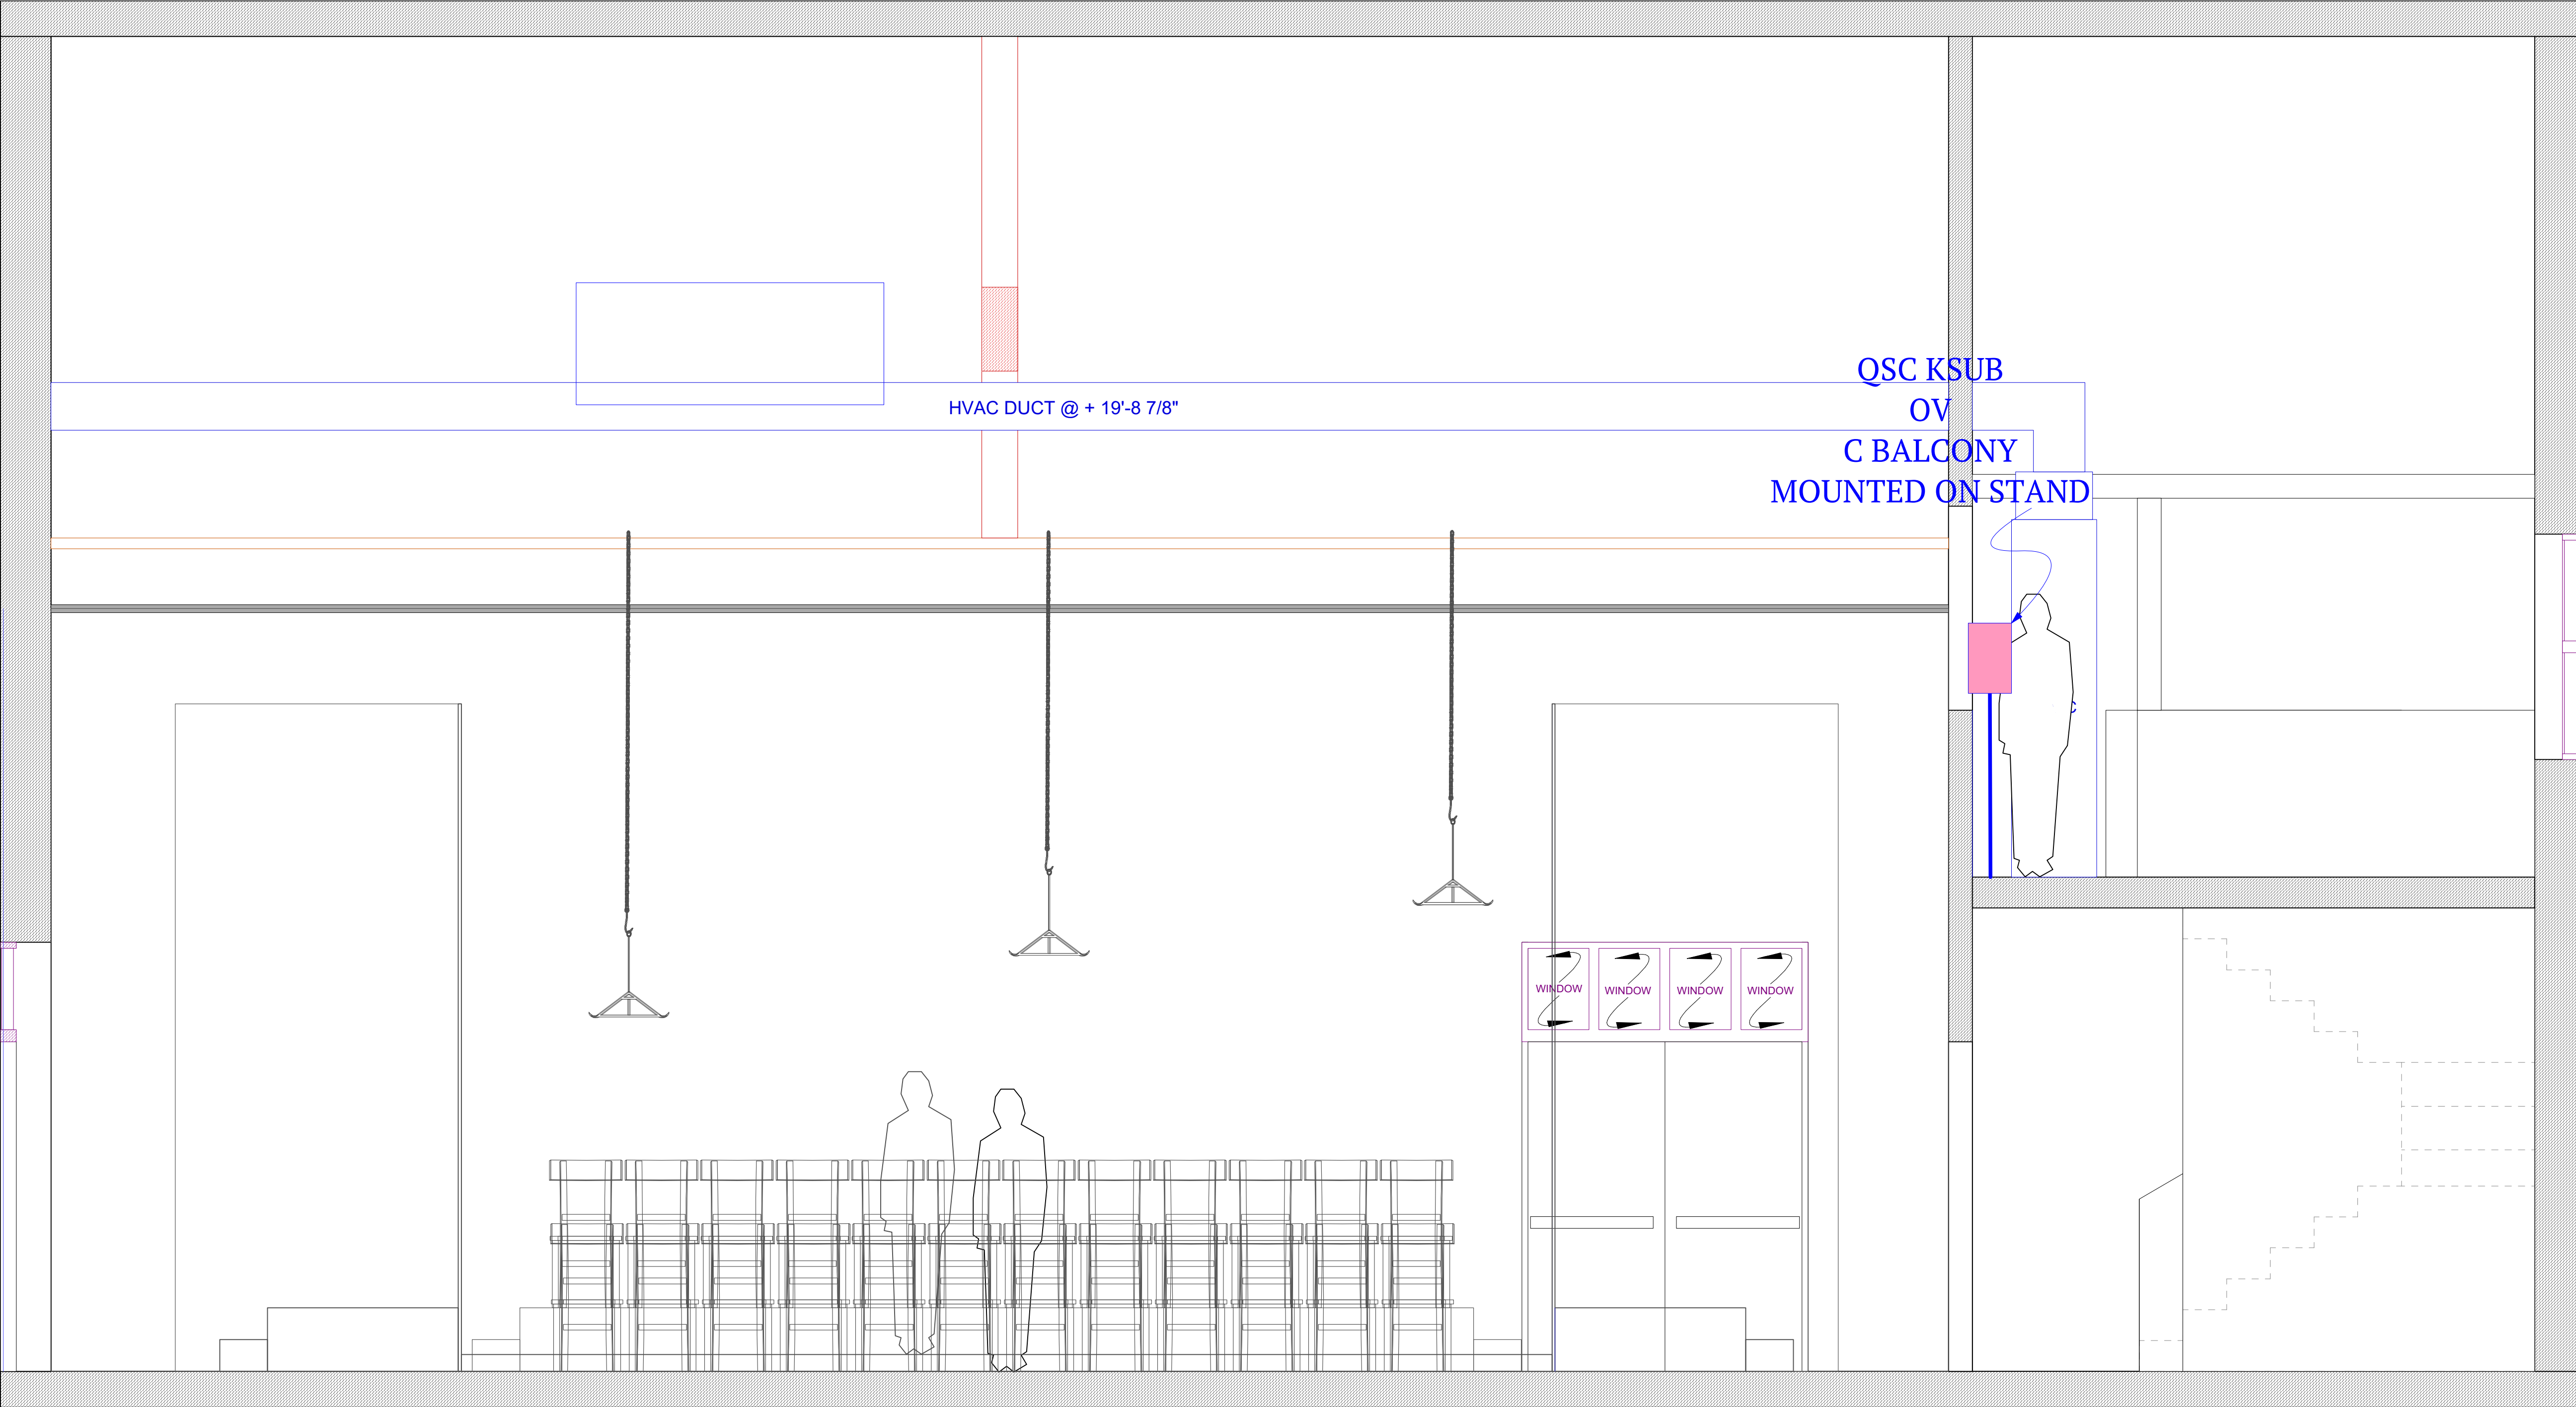

EW_S EAST WALL- SOUND SECTION
Scale: 1/2" = 1'-0"



By: ALICE BIRCH
Director: SOPHIA WATT
Scenic Designer: MATTHEW B. KORNEGAY
Lighting Designer: CATLIN BROWN
Sound Designer: TOMMY TRUELSEN
Costume Designer: VICKY BUTLER

DATE: 6.15.19
REV A:
REV B:
REV C:

NORTH WALL SECTION

SCALE: 1.2"=1'-0" OR NOTED
Drawn By: MBK
This drawing represents visual design concepts and suggested construction only. The designer is unqualified to determine the structural appropriateness of this design and will assume no responsibility for construction. The construction must comply with the applicable Federal and Local Fire Safety, Energy, and Environmental Code.

DOUBLE T DESIGNS
319-215-2967
TRUELSET@GMAIL.COM